


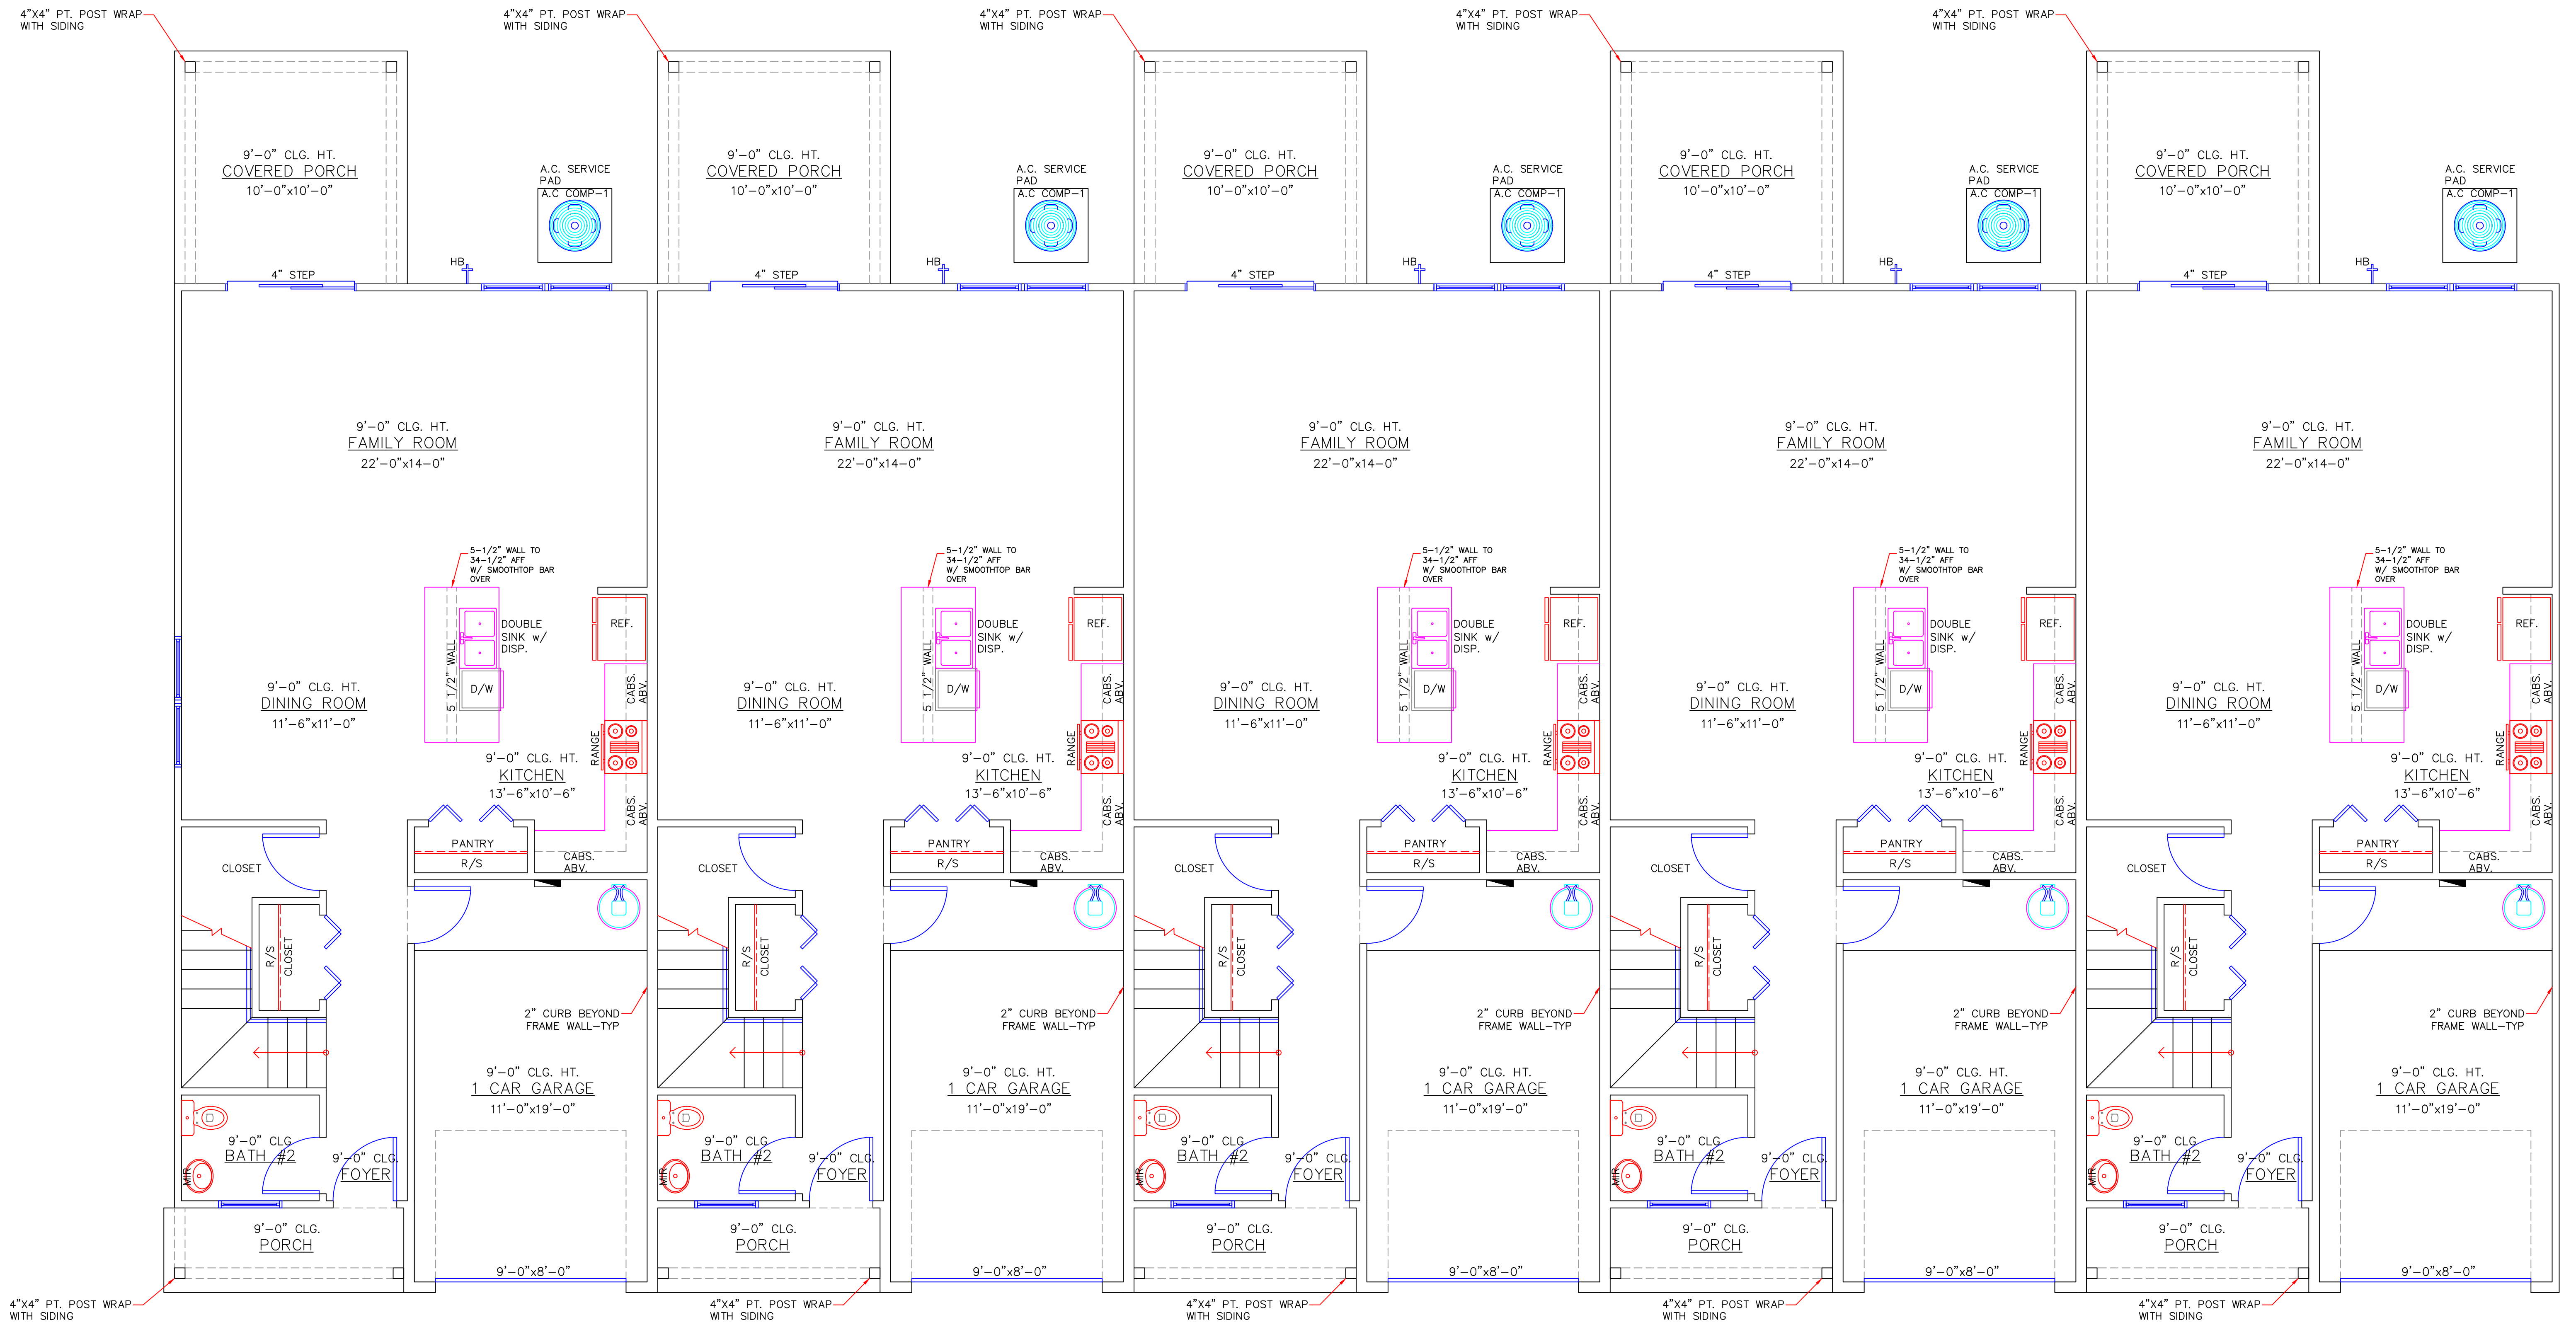

UNIT 1

UNIT 2

UNIT 3

UNIT 4

UNIT 5

1ST. FLOOR PLAN

SCALE: 1/4" = 1'-0"

Developer:
ASSET PROPERTY GROUP, LLC
P. O. Box 56291
Jacksonville, FL 32241
Phone: (904) 237-3123
Email: jmo.assetproperty@gmail.com

2 STORY / 5 UNITS / OPTION #3
EAGLE LANDING OF MANDARIN

TOTAL SQUARE FOOTAGE

11,155