




1ST. FLOOR PLAN

SCALE: 1/4" = 1'-0"

2 STORY / 2 UNITS / MODELS TO
SHOW ON SITE
EAGLE LANDING OF MANDARIN

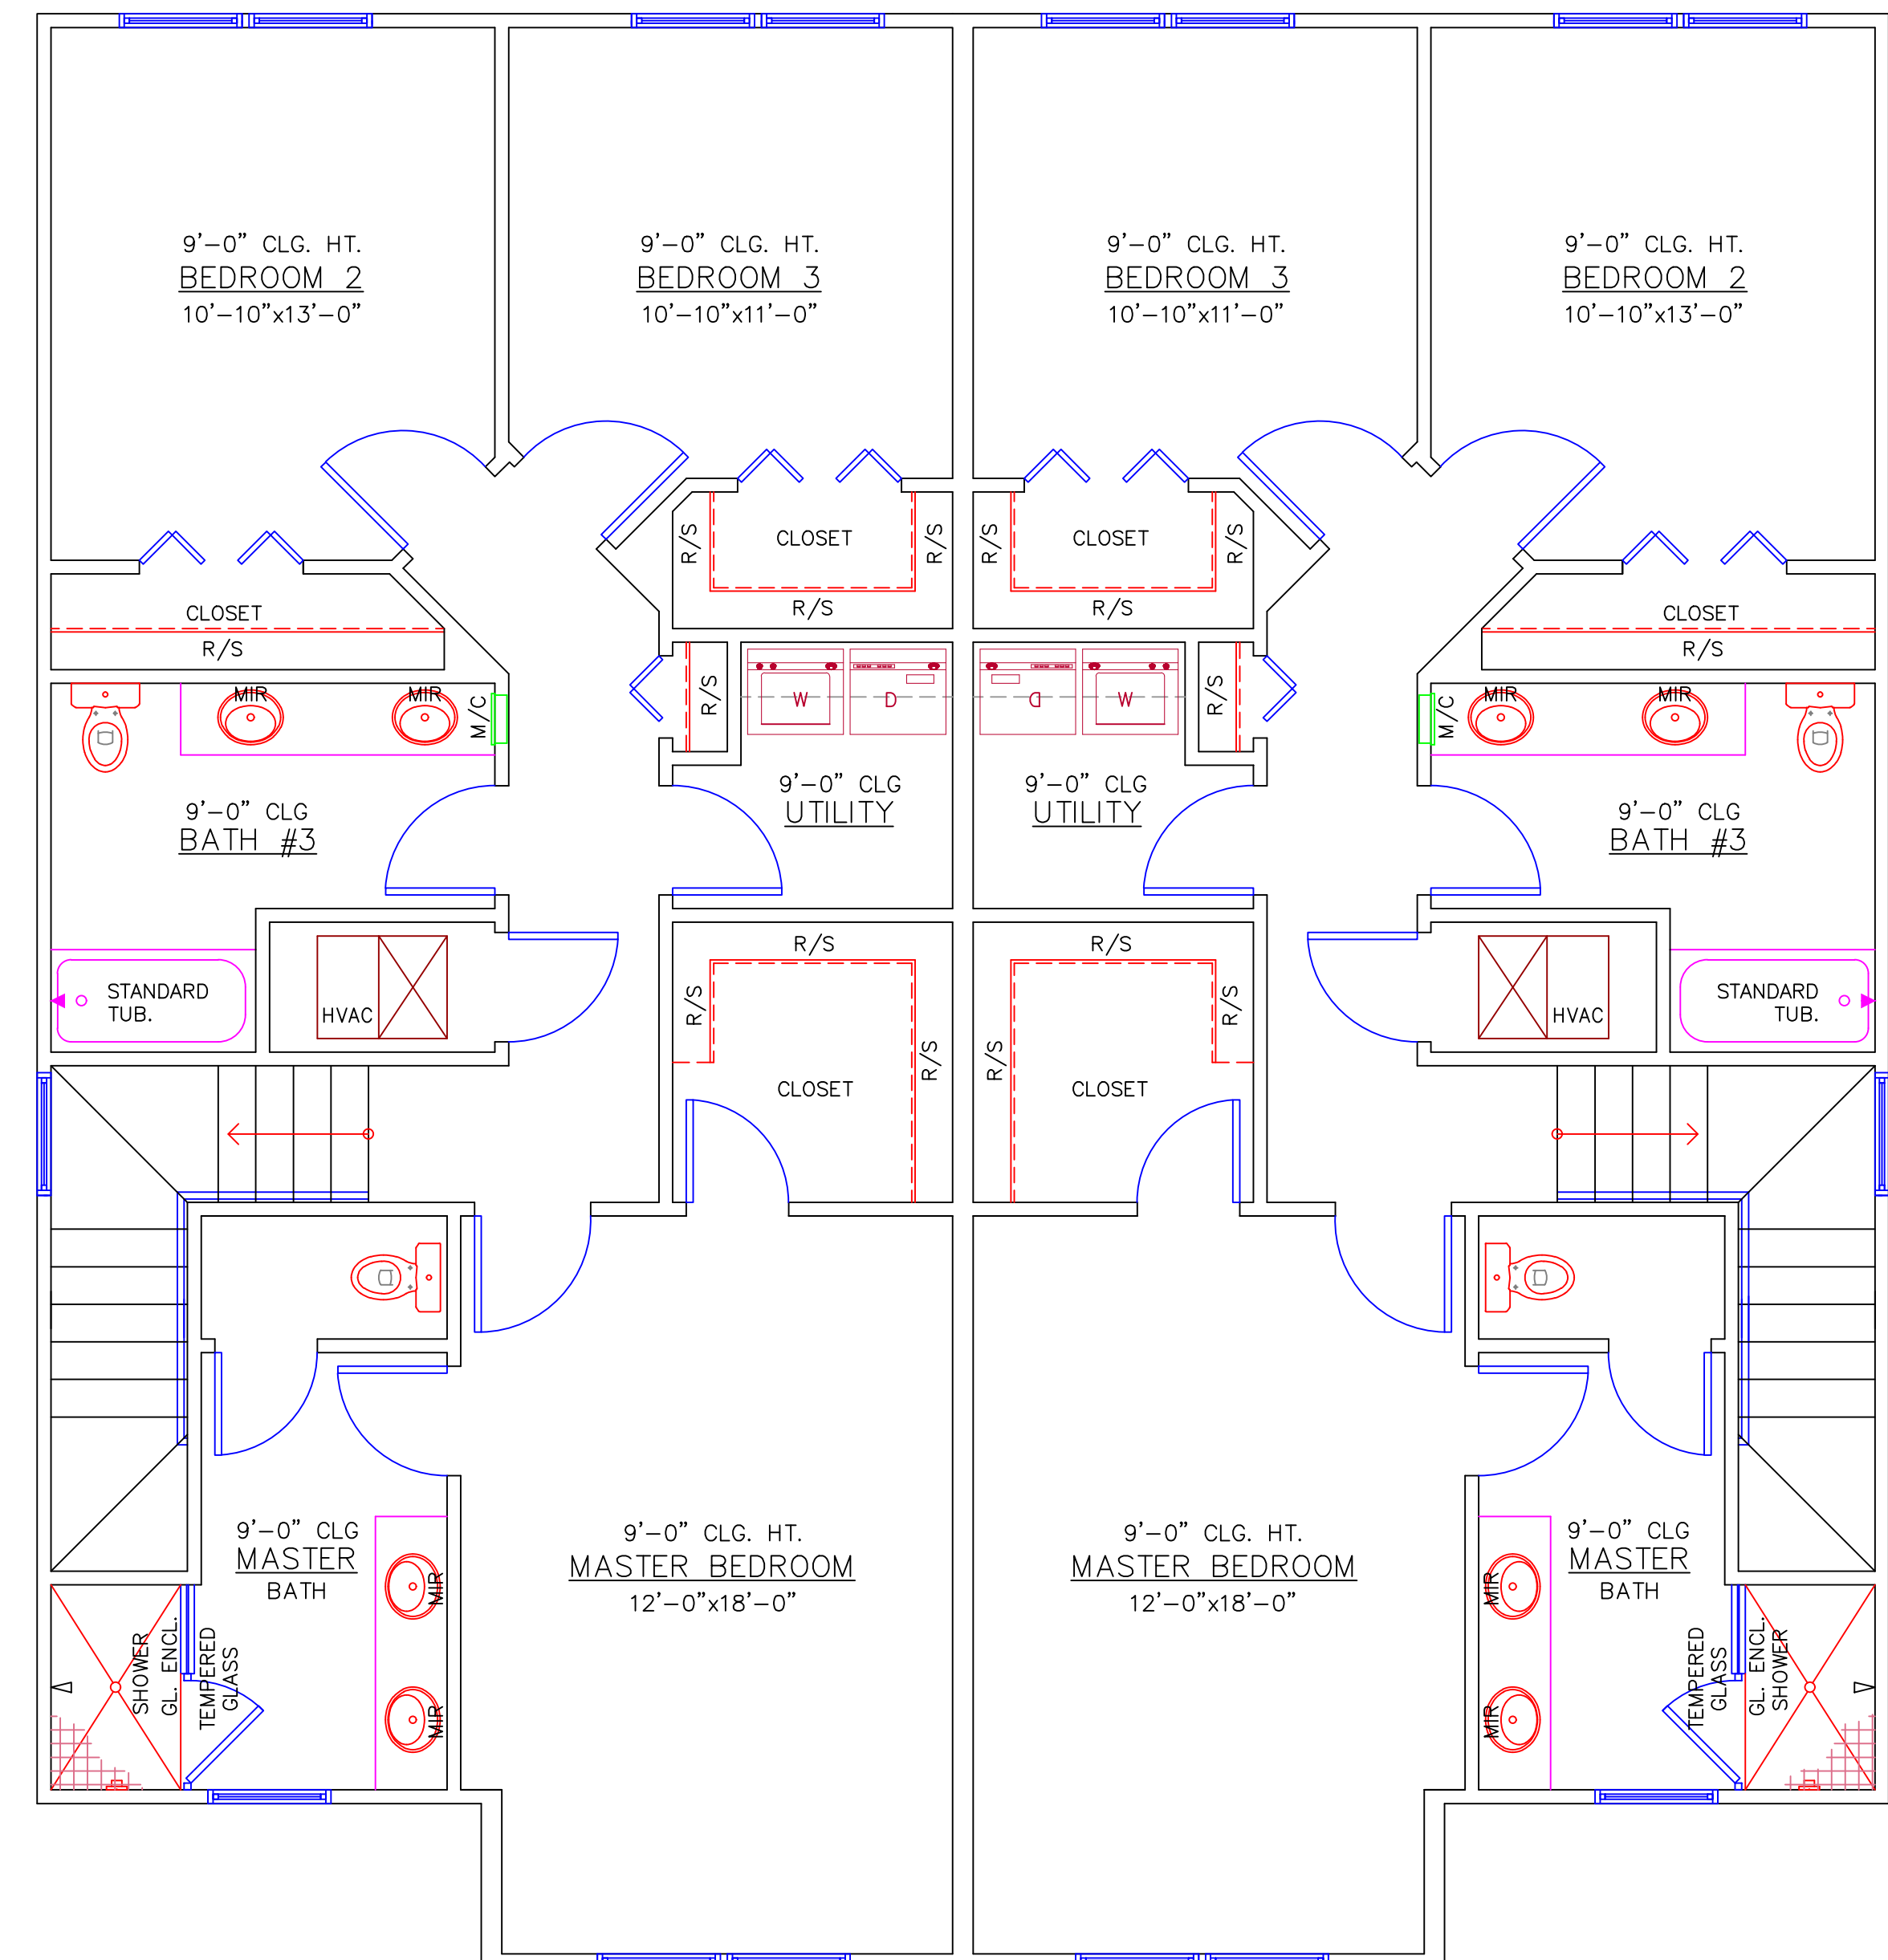

2ND. FLOOR PLAN
SCALE: 1/4" = 1'-0"

TOTAL SQUARE FOOTAGE	
FOR 2 UNITS	4,462