



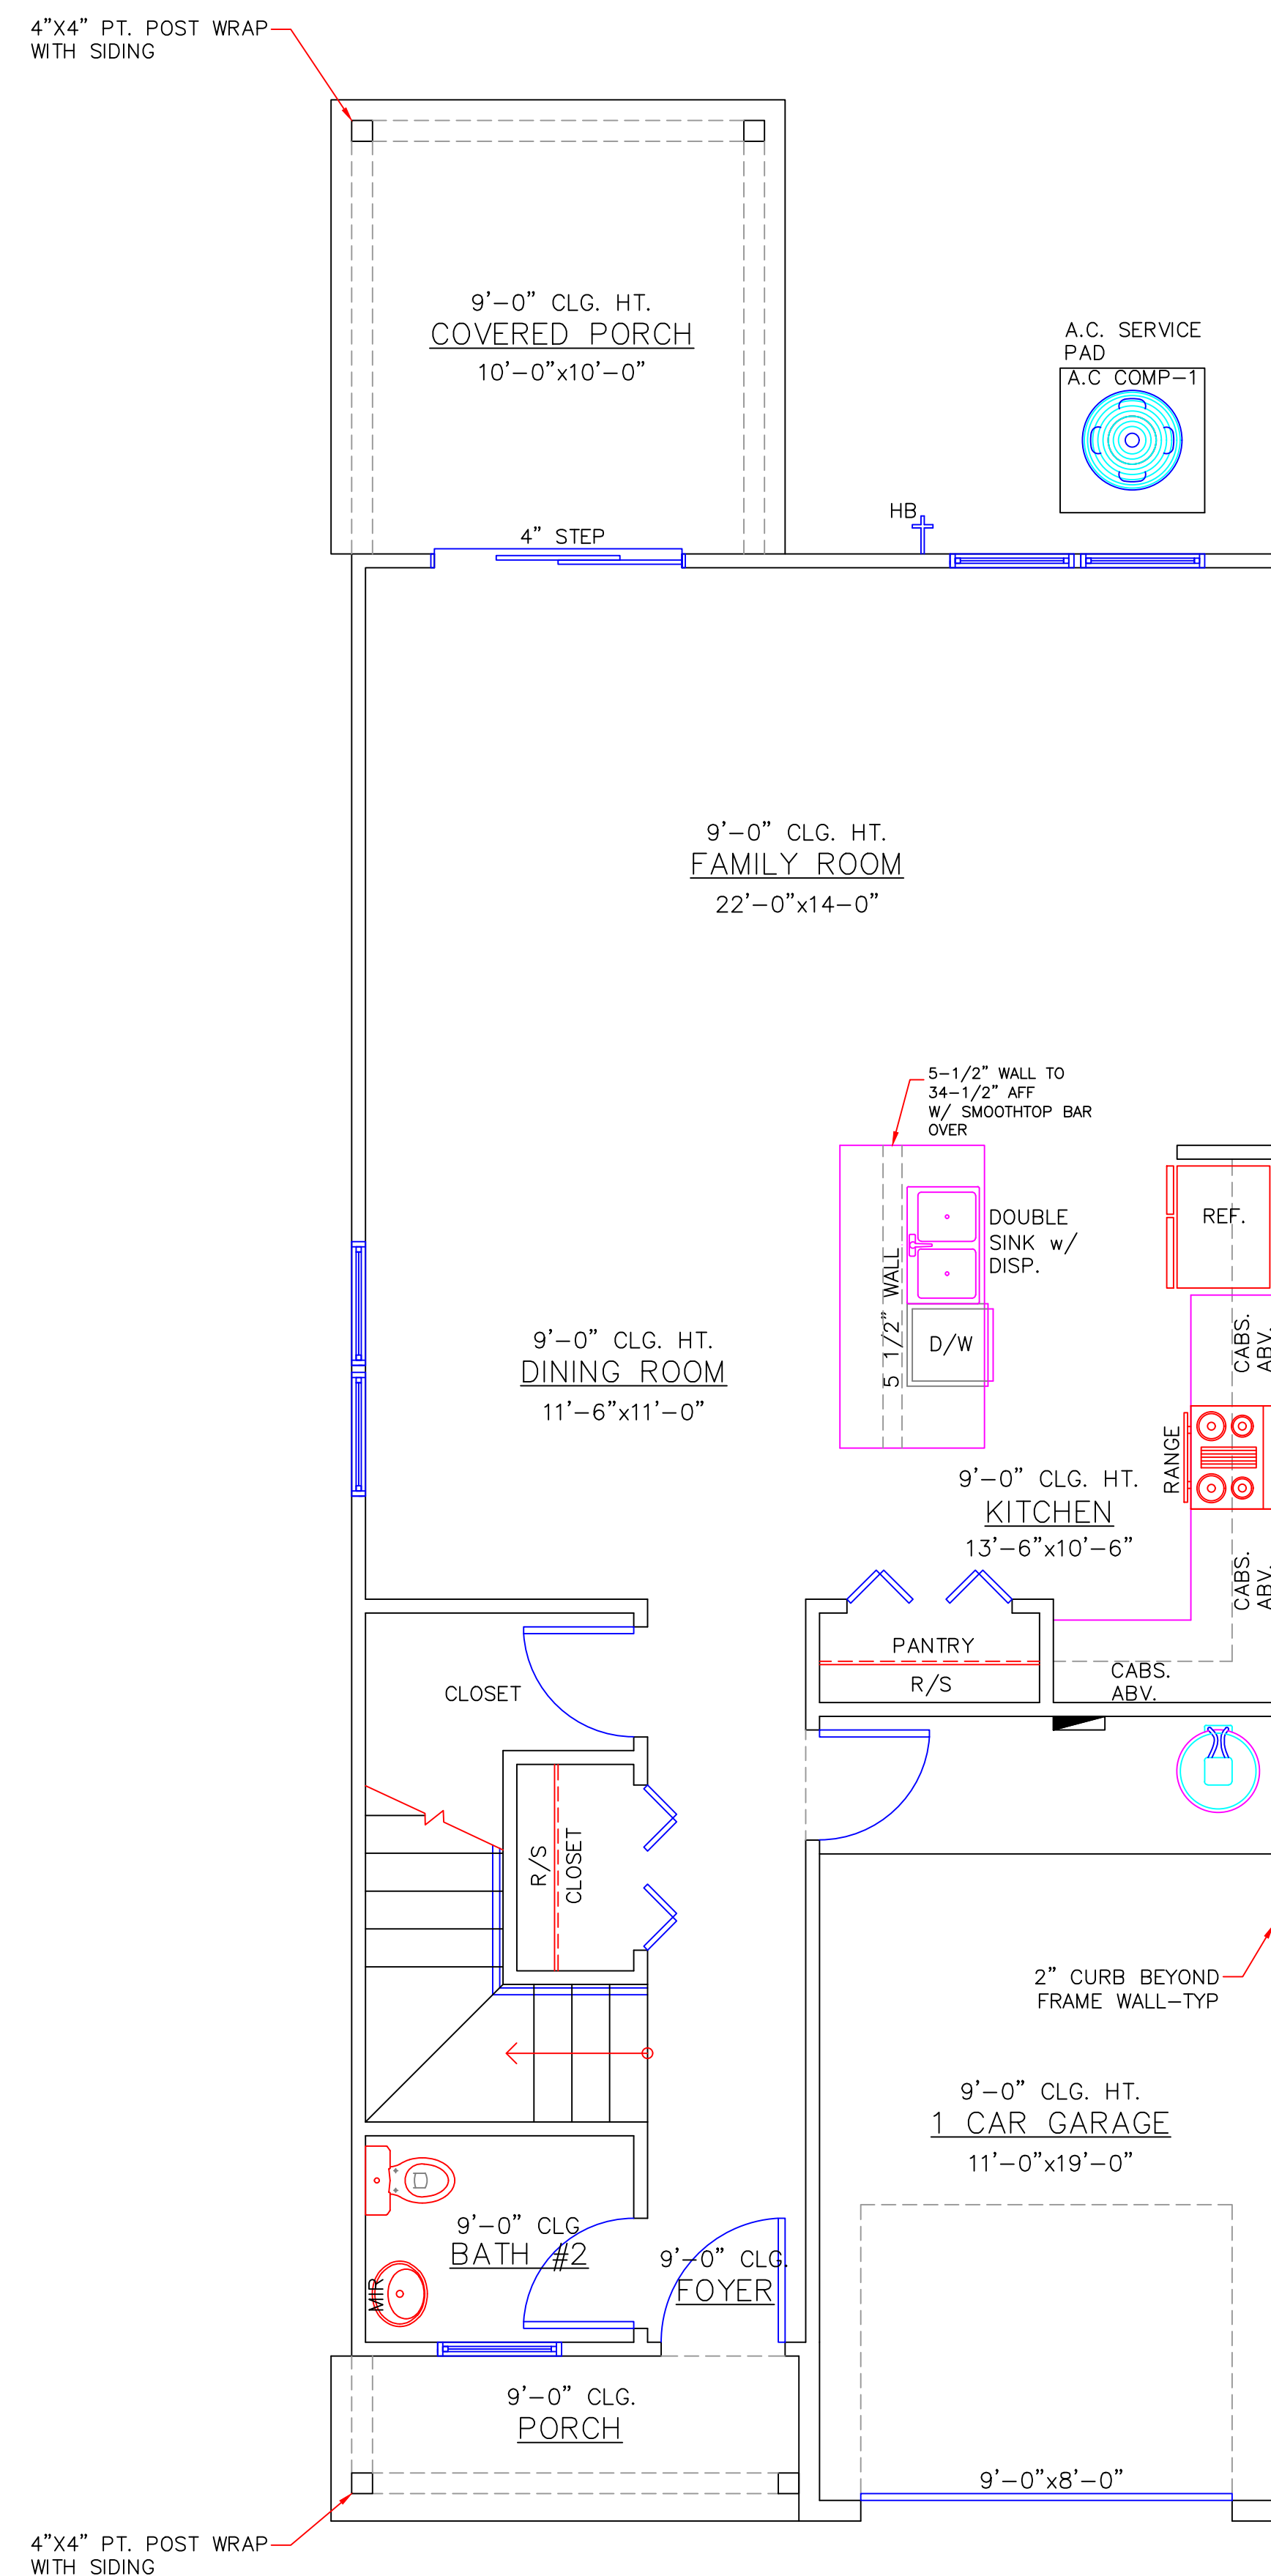

1ST. FLOOR PLAN

SCALE: 1/4" = 1'-0"

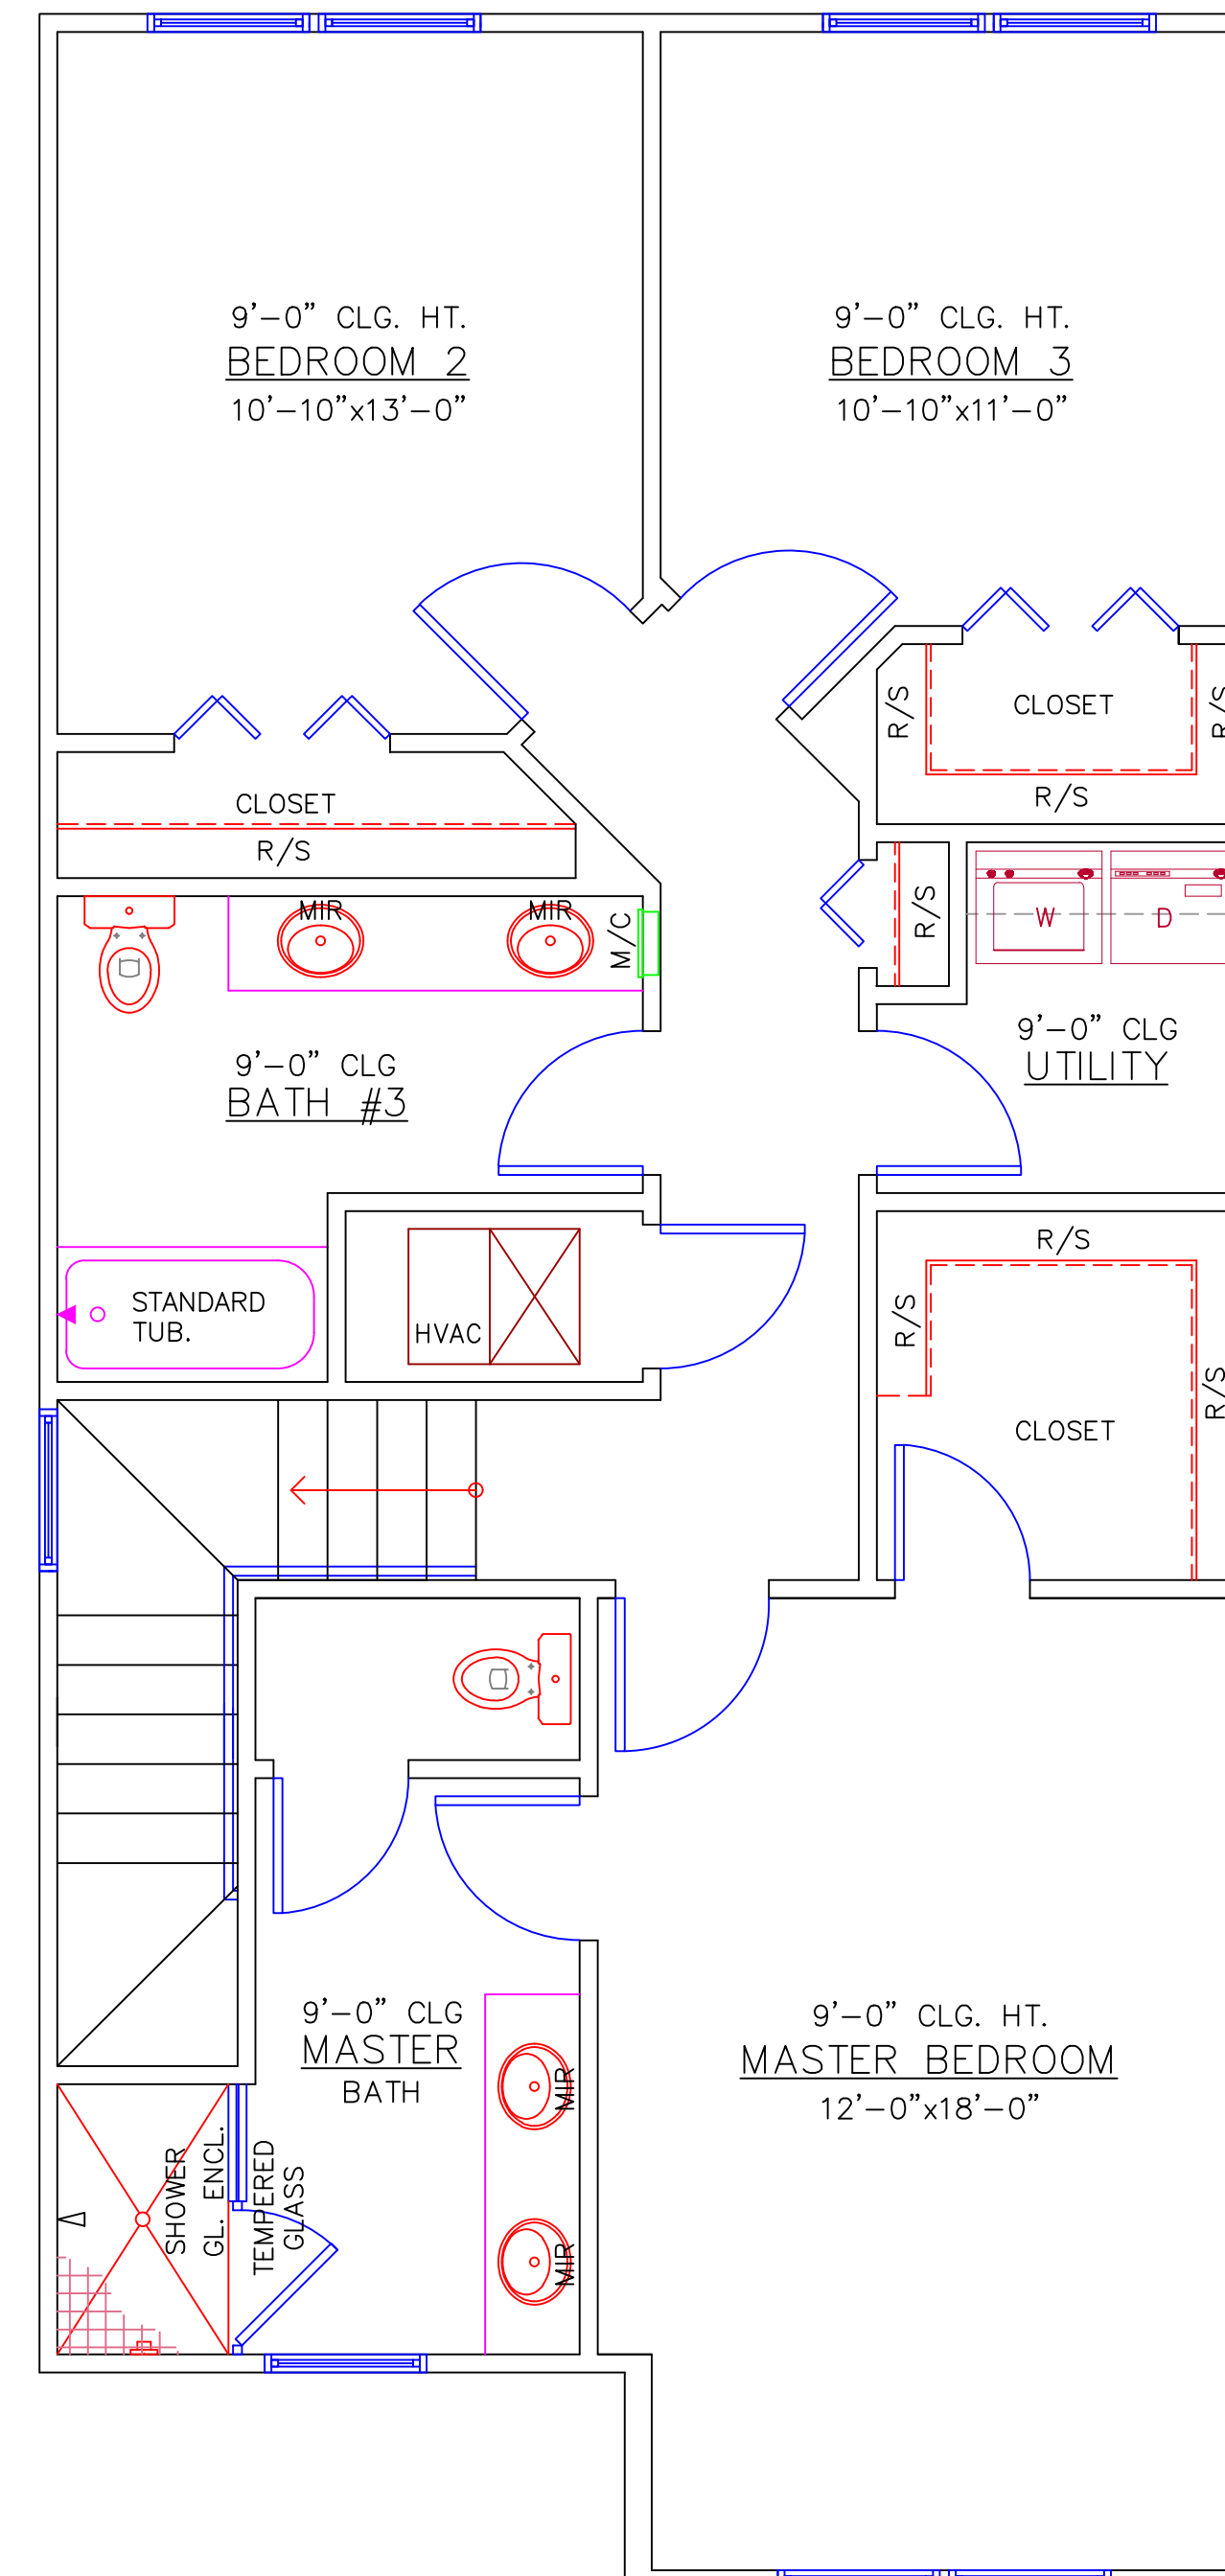

2ND. FLOOR PLAN

SCALE: 1/4" = 1'-0"

Developer:
ASSET PROPERTY GROUP, LLC
P. O. Box 56291
Jacksonville, FL 32241
Phone: (904) 237-3123
Email: jmo.assetproperty@gmail.com

2 STORY / 1 UNIT / MAIN MODEL
EAGLE LANDING OF MANDARIN

TOTAL SQUARE FOOTAGE	
1ST FLR	811
2ND FLR	1033
TOTAL LIVING	1844
ENTRY.....	45
PORCH.....	121
GARAGE.....	221
TOTAL UNDER ROOF.....	2231