


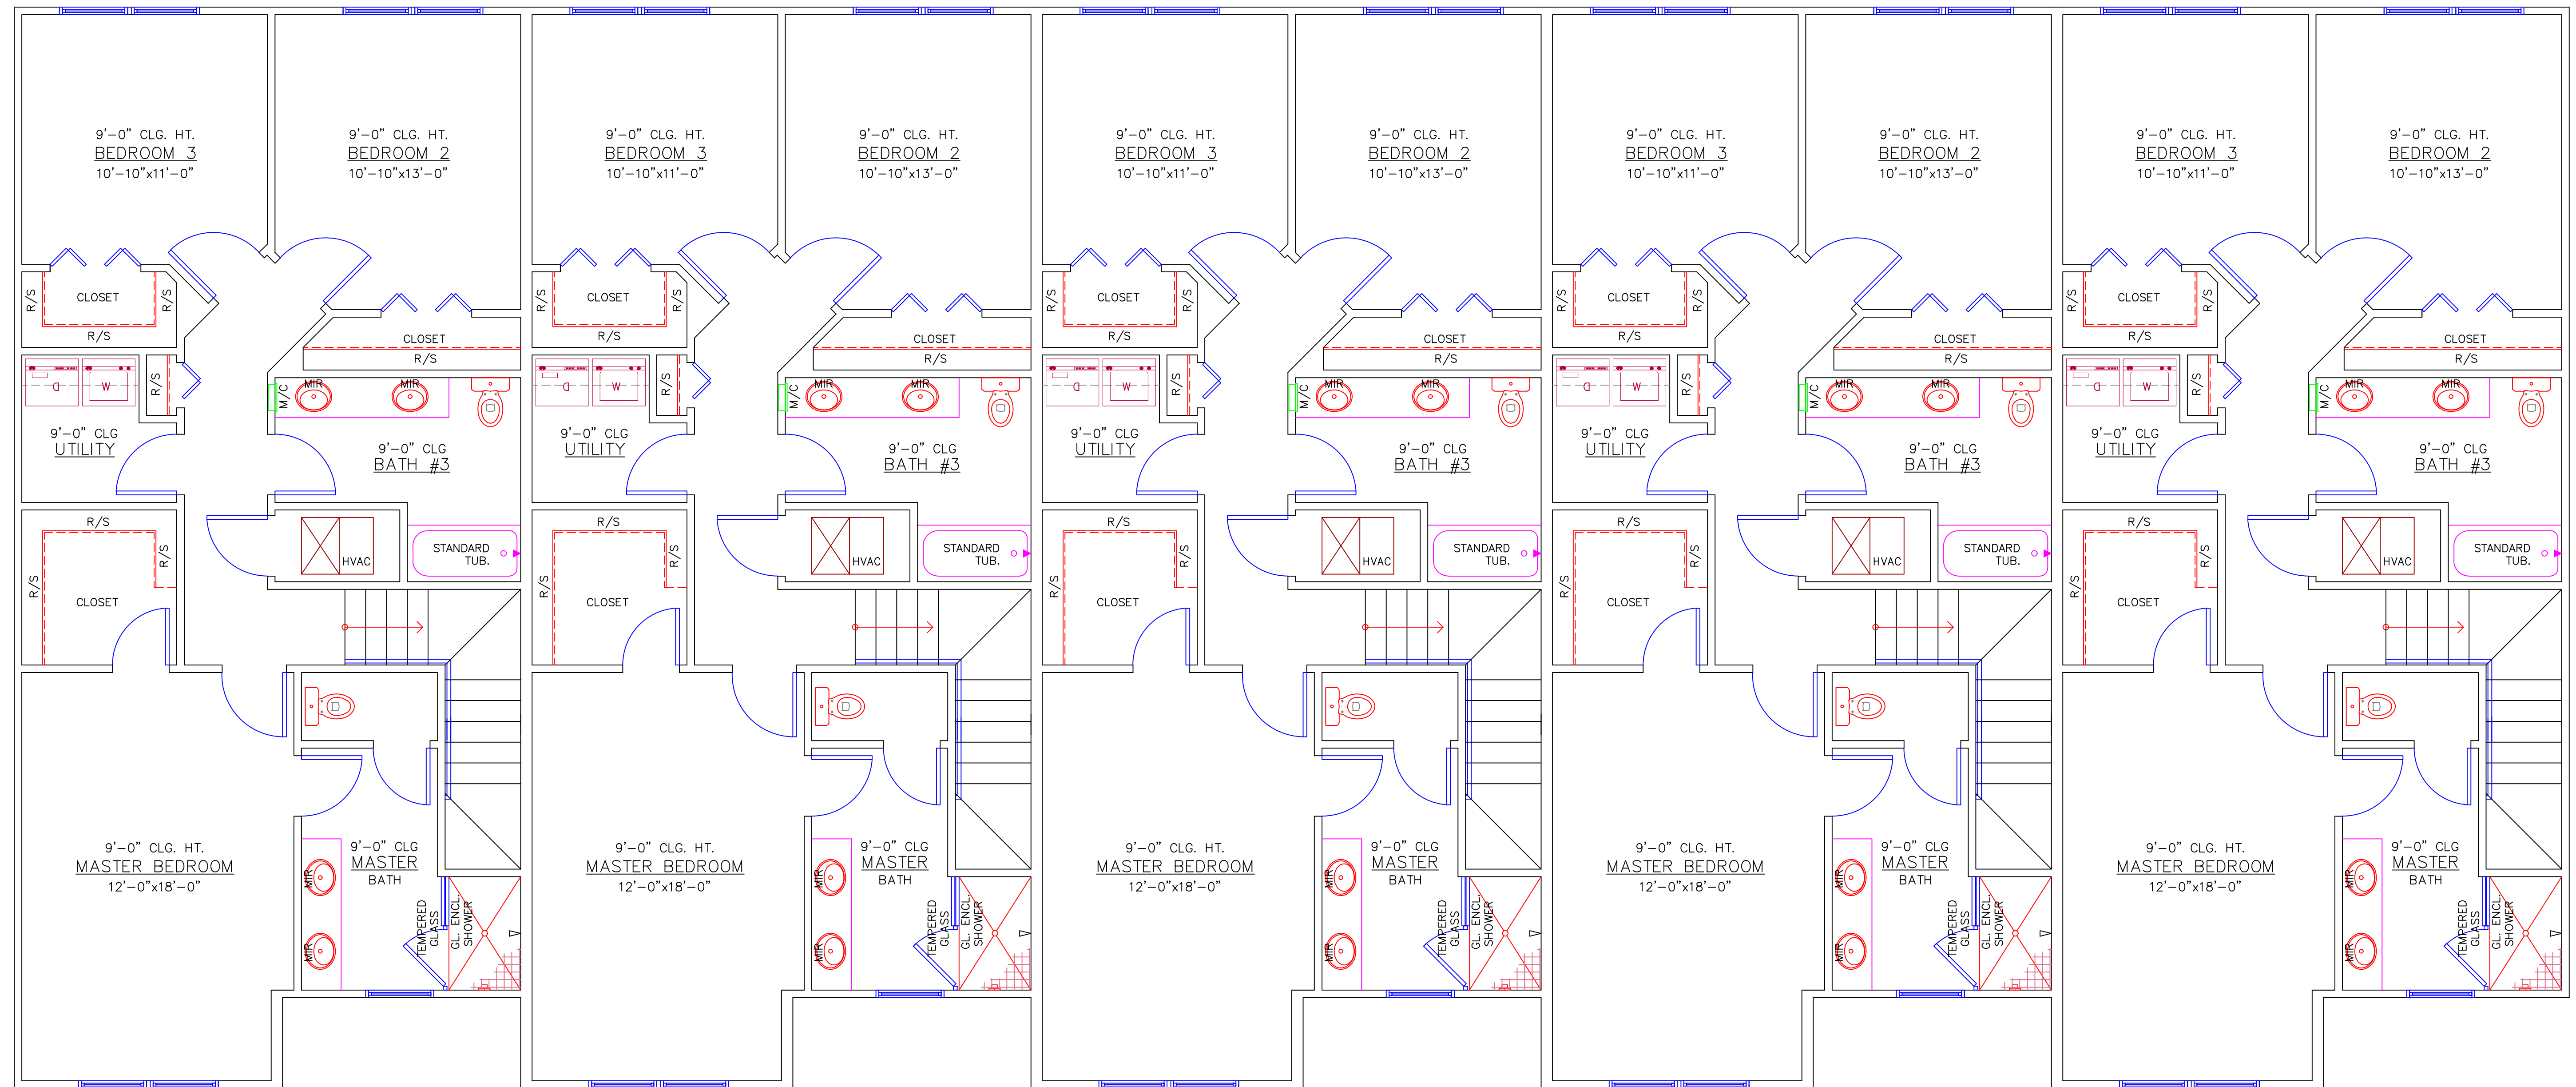

Developer:
 ASSET PROPERTY GROUP, LLC
 P. O. Box 56291
 Jacksonville, FL 32241
 Phone: (904) 237-3123
 Email: jmo.assetproperty@gmail.com

2ND. FLOOR PLAN

SCALE: 1/4" = 1'-0"

2 STORY / 5 UNITS / OPTION #3
 EAGLE LANDING OF MANDARIN