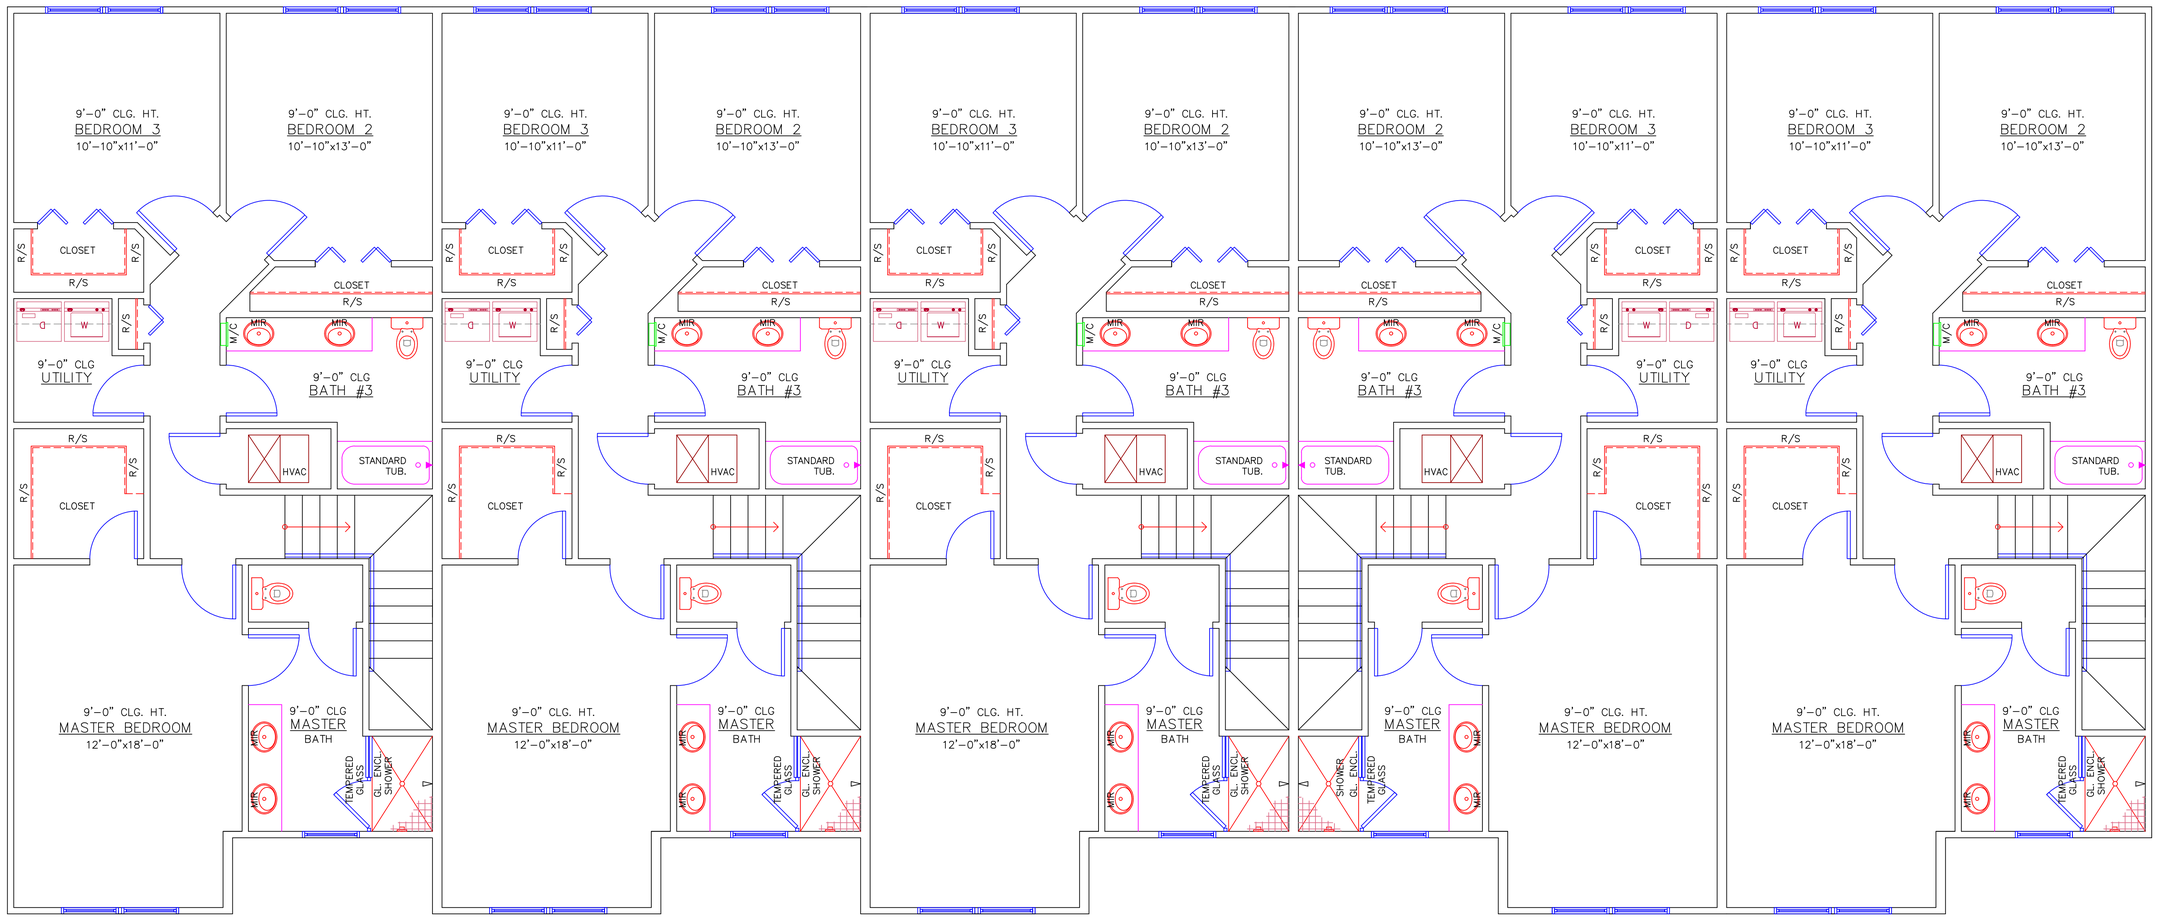



Developer:
ASSET PROPERTY GROUP, LLC
P. O. Box 56291
Jacksonville, FL 32241
Phone: (904) 237-3123
Email: jmo.assetproperty@gmail.com

# 2ND. FLOOR PLAN

SCALE: 1/4" = 1'-0"

## 2 STORY / 5 UNITS / OPTION #2
## EAGLE LANDING OF MANDARIN